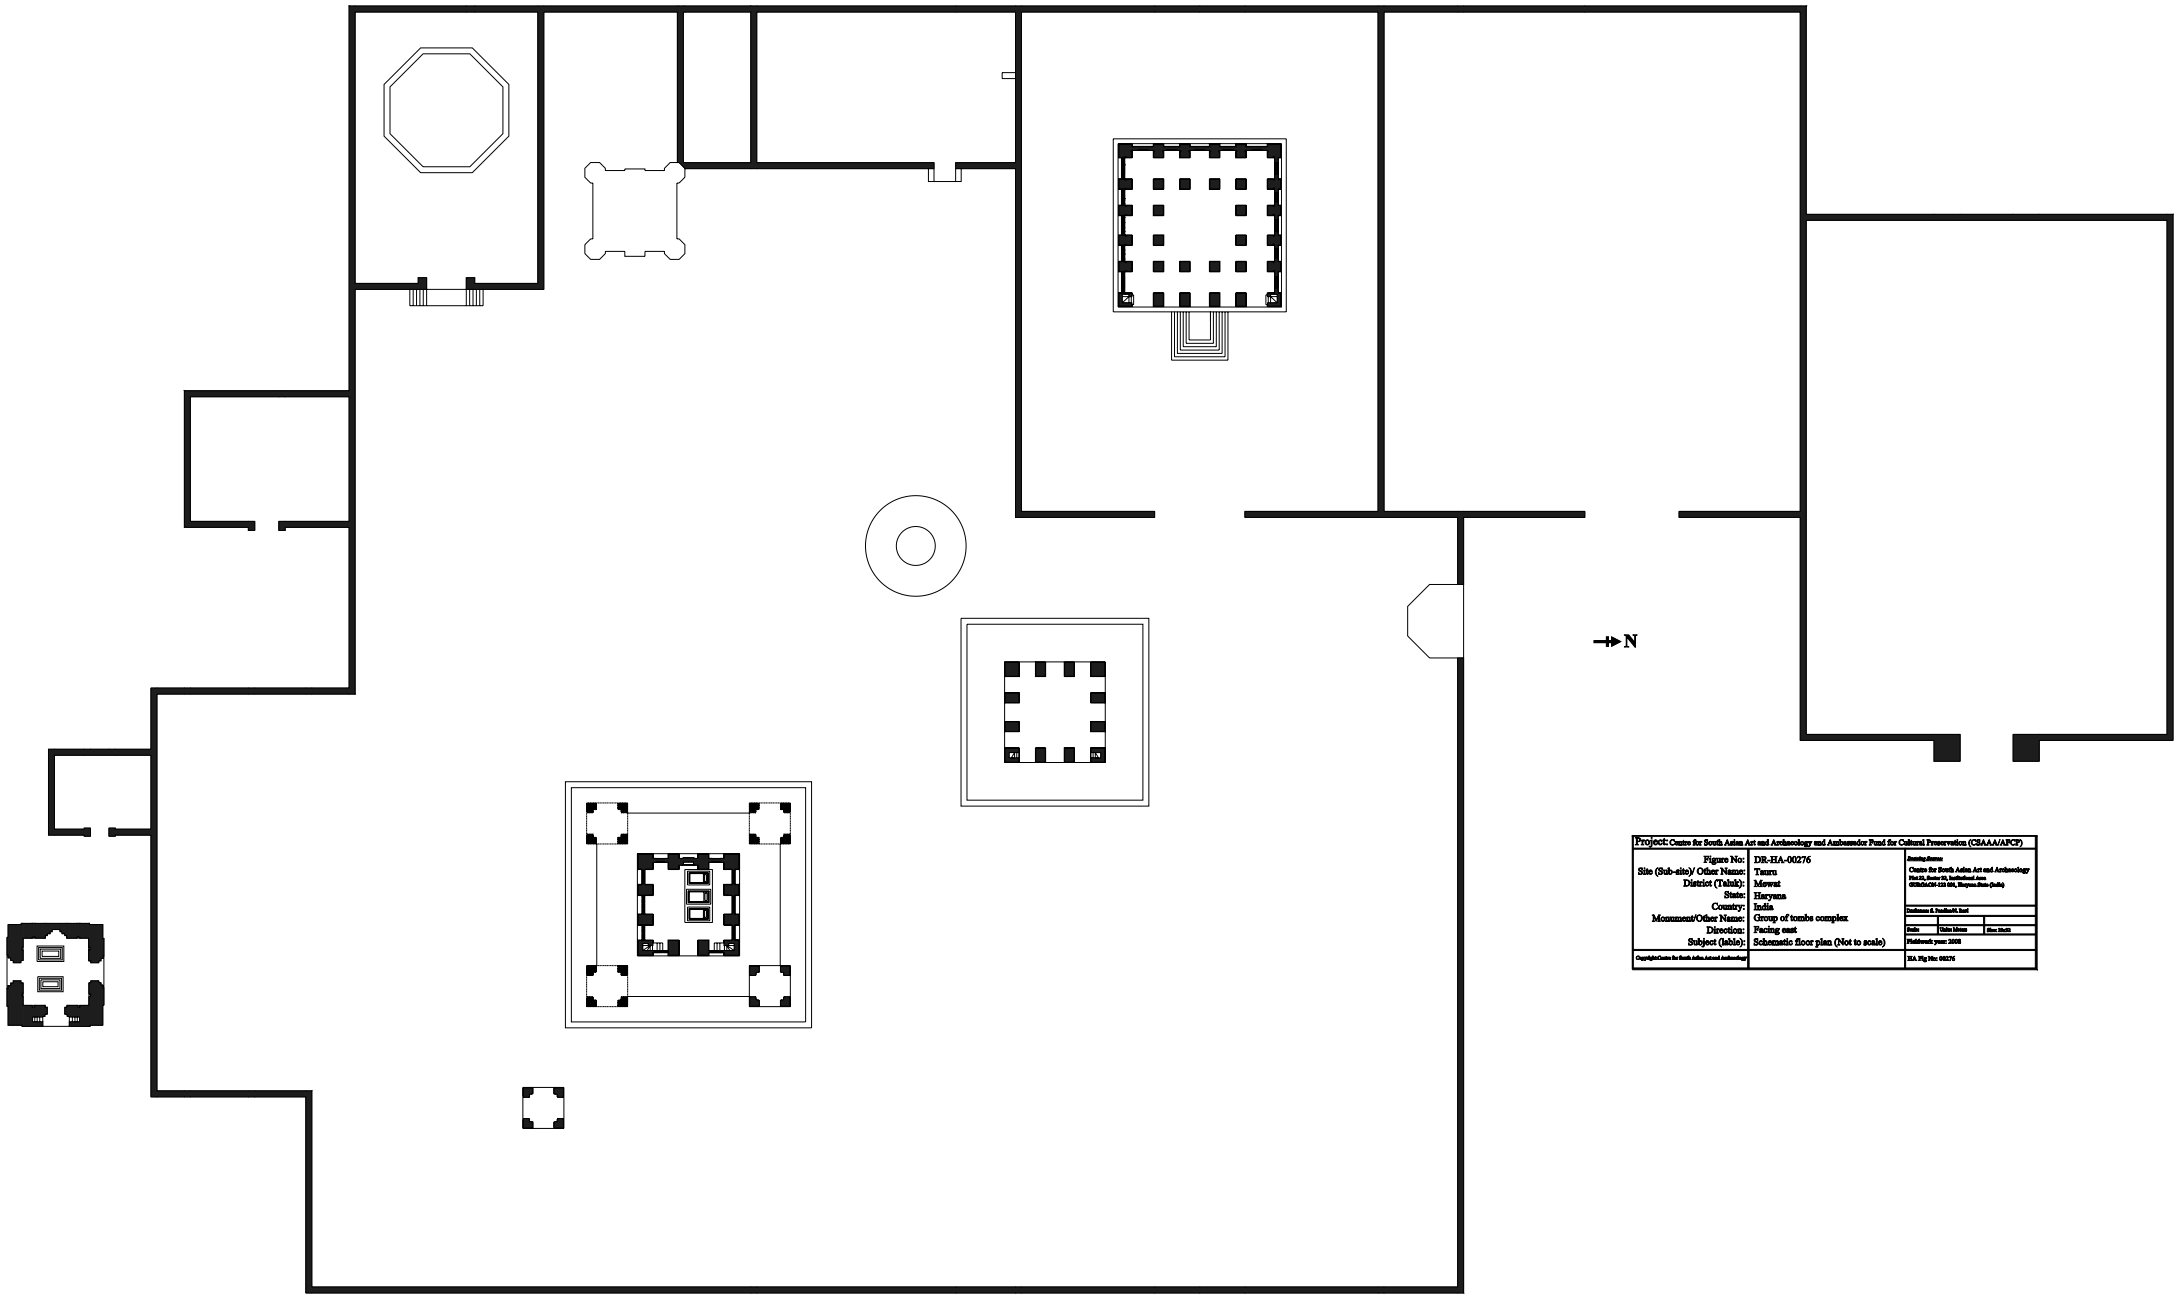

Project: Centre for South Asian Art and Archaeology and Ambassador Fund for Cultural Preservation (CSAAA/AFCP)

Figure No:	DR-HA-00276
Site (Sub-site)/ Other Name:	Tauru
District (Taluk):	Mewat
State:	Haryana
Country:	India
Monument/Other Name:	Group of tombs complex
Direction:	Facing east
Subject (lable):	Schematic floor plan (Not to scale)

Copyright:Centre for South Asian Art and Archaeology

Drawing Source:
Centre for South Asian Art and Archaeology
Plot 23, Sector 23, Institutional Area
GURGAON-122 004, Haryana State (India)

Draftsman S. Pandhari, Inst

Scale	Units: Meters	Size: 10x10

Fieldwork year: 2008

HA Fig No: 00276